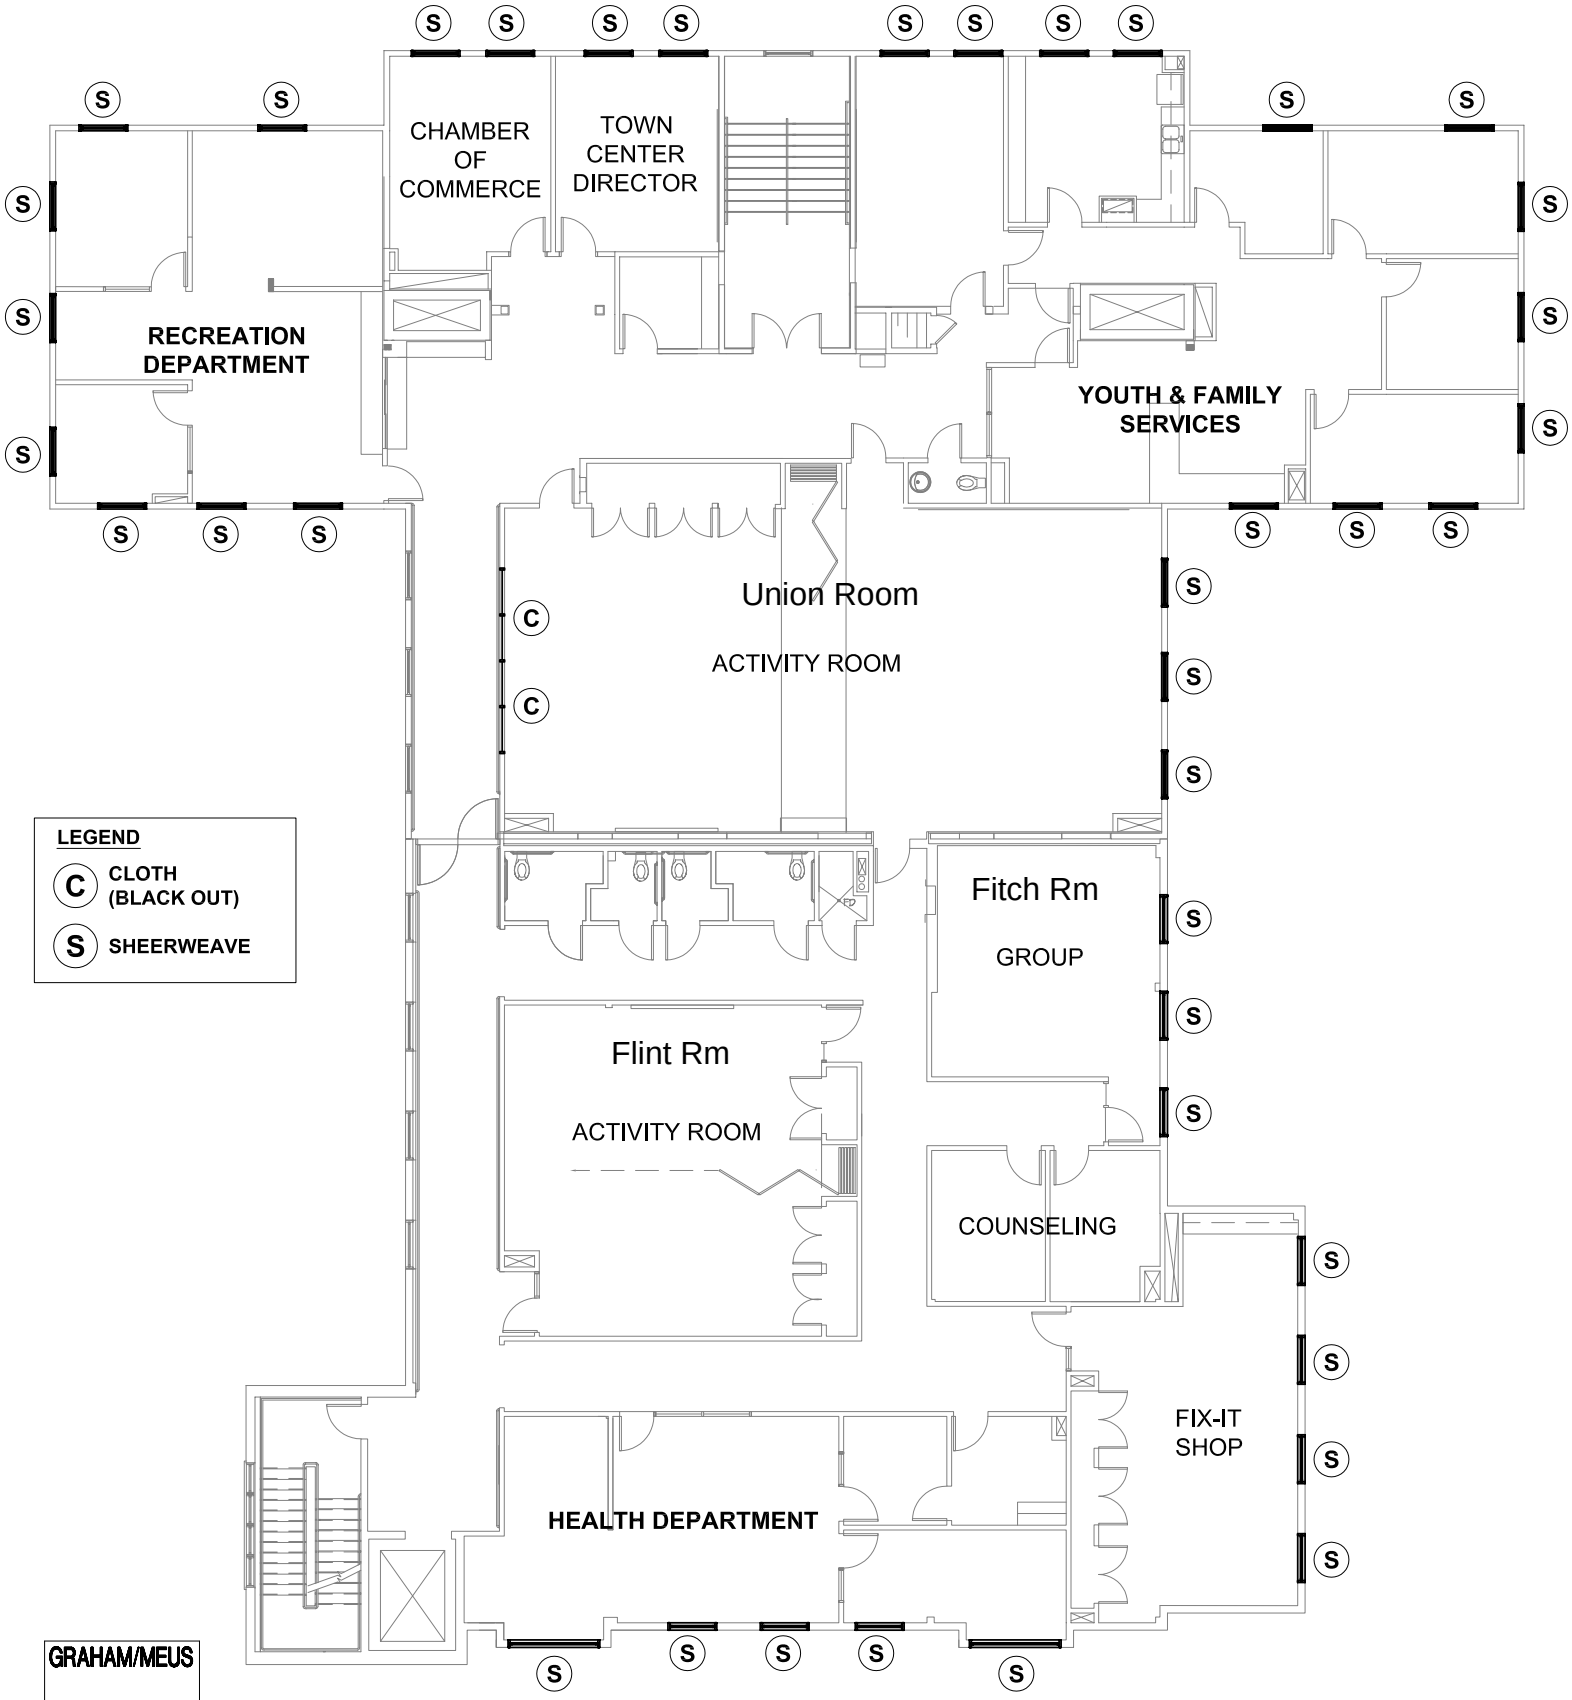

GRAHAM/MEUS ARCHITECTURE

SECOND FLOOR - WINDOW SHADES