SAVE DATE: 5/22/2015 11:26 AM

PLOT DATE: 5/22/2015 11:36 AM

1/2 CONCEPTUAL ELEVATION

SCALE: 1"=10'

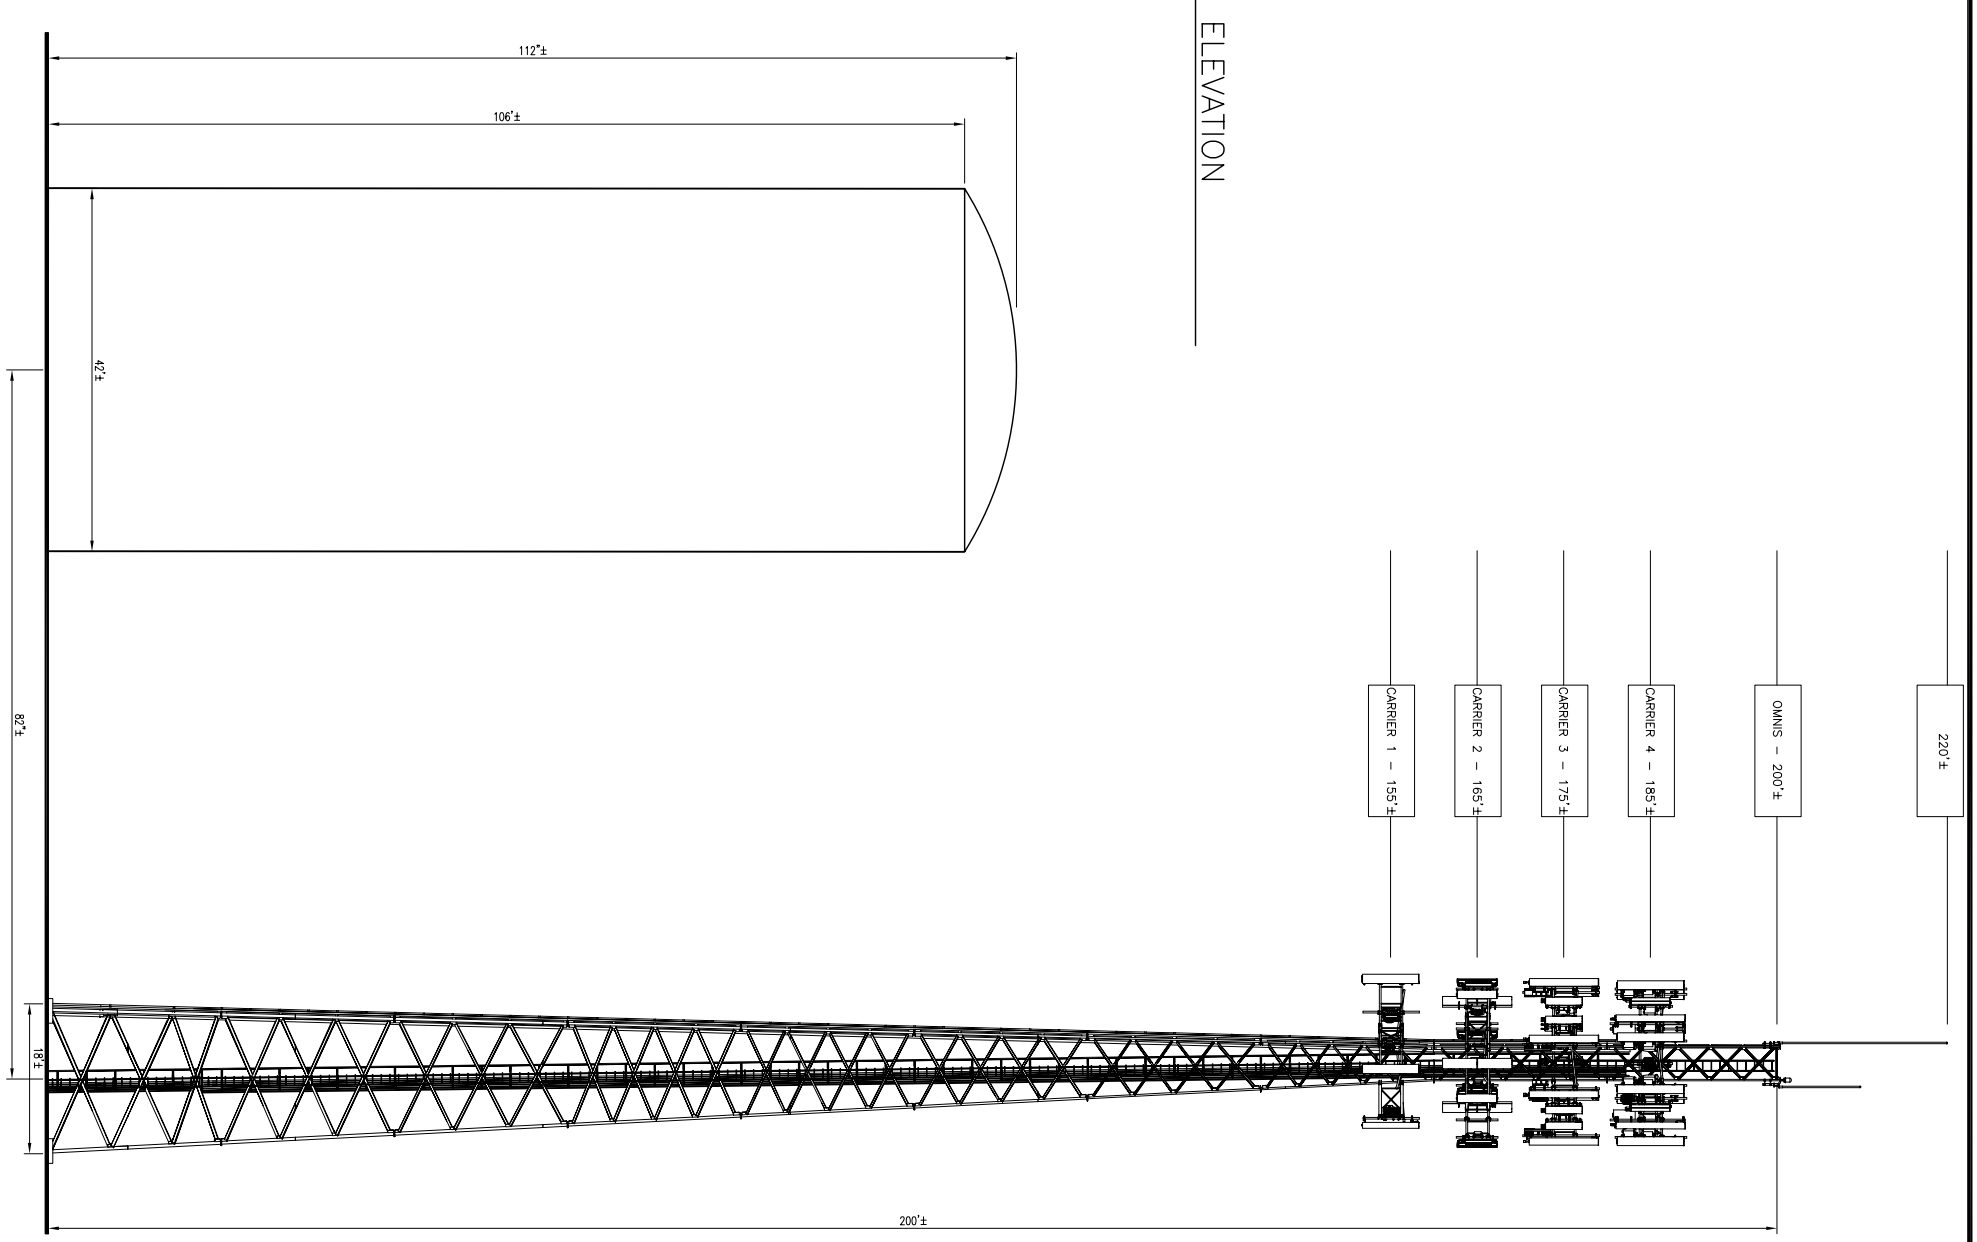

DRAWN BY: V. OBRIEN	CHECKED BY: P. BERGMAN	APPROVED BY: P. BERGMAN	DRAFT							PROJECT: CROSBY DRIVE STANDPIPE –
DATE: 05/22/15	ISSUE FOR: COMMENTS	PROJECT NO.: 2073								CLIENT: TOWN OF BEDFORD D.P.W. 314 THE GREAT ROAD BEDFORD, MA 01730
DRAWING NO.: C2	DRAWING TITLE: ELEVATION SHEET 2 OF 2			REV. NO.	DATE	REVISION DESCRIPTION	MADE BY	CHKD BY	APVD BY	

Bergman & Associates, Inc.
Engineers
20 WASHINGTON STREET
HAVERHILL, MA 01832–5524
(978) 372–1125 TEL
(978) 372–1130 FAX

FILE: P:\Project Files\2000s\2073 – Town of Bedford – Crosby Dr standpipe\Dwg\Sheetsets\2073C–C2-4 dwgs.dwg