CONSTRUCTION BENCHMARK
"BM 1" TOP OF EXISTING WATER TANK (PAINTED WHITE) ANCHOR BOLT
ELEV = 102.09 (ASSUMED)

LEGEND

100	EXISTING CONTOUR
x	EXISTING FENCE
OH	EXISTING O/H WIRES
UG	EXISTING U/G UTILITY LINES
W	EXISTING WATER LINE
	STATION MARK
BM 1	BENCHMARK
	EXISTING WATER GATE VALVE
	EXISTING FIRE HYDRANT
	EXISTING UTILITY POLE
	EXISTING TREE STUMP
	EXISTING PAVED AREA
× 99.99	EXISTING SPOT ELEVATION

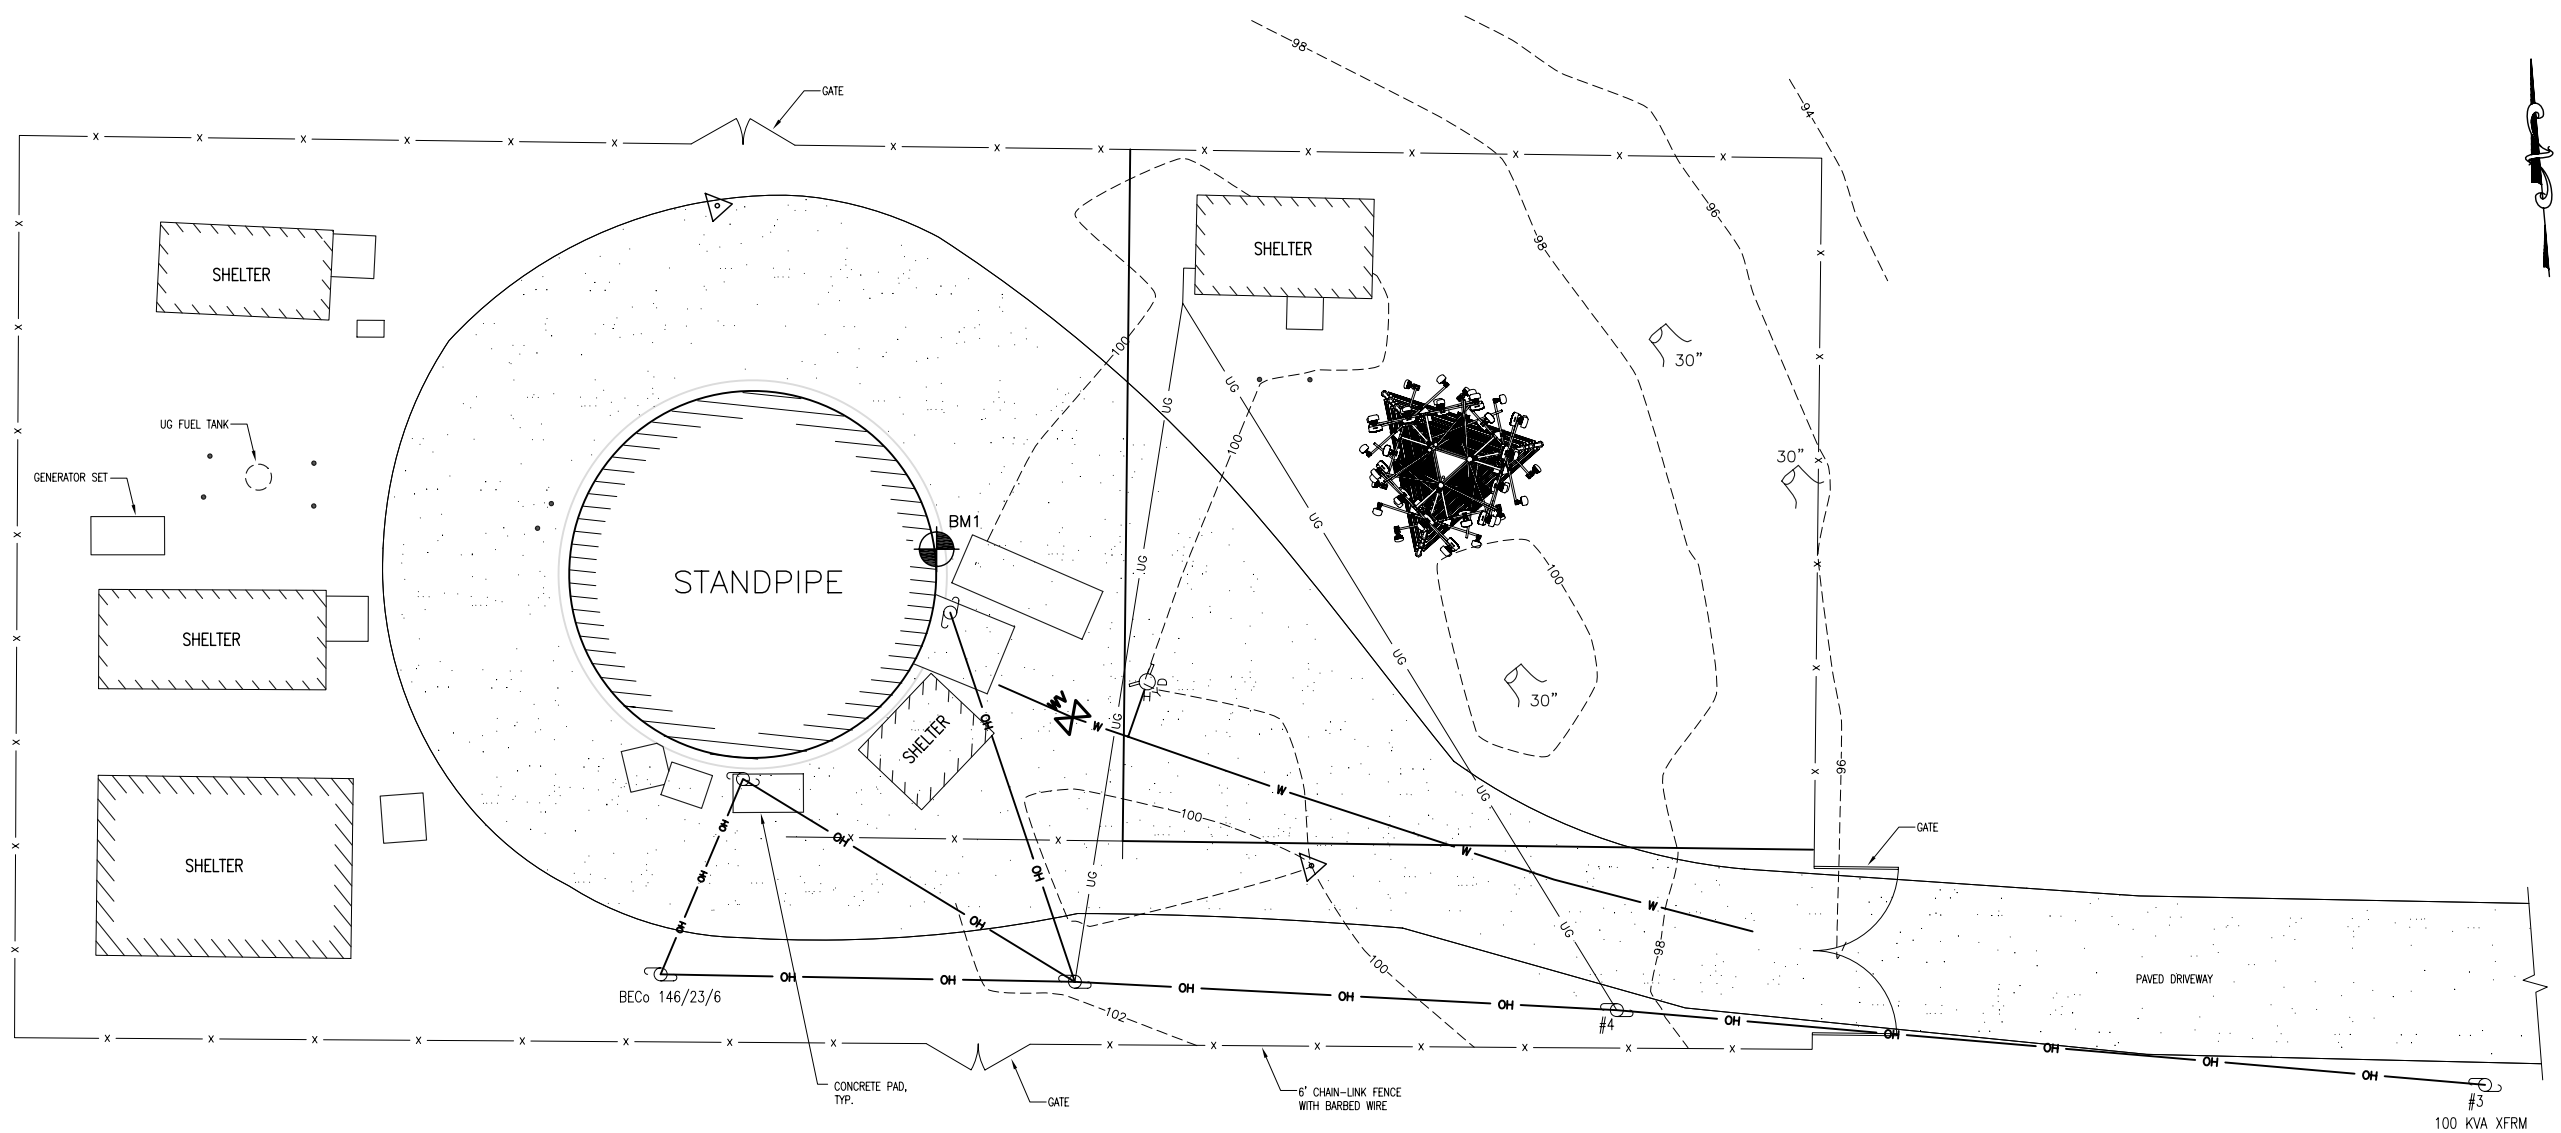

1/1 CONCEPTUAL SITE PLAN

SCALE: 1"=10' 0 10' 20'

Bergman & Associates, Inc.
Engineers
20 WASHINGTON STREET
HAVERHILL, MA 01832-5524
(978) 372-1125 TEL
(978) 372-1130 FAX

PROJECT: CROSBY DRIVE STANDPIPE

CLIENT: TOWN OF BEDFORD D.P.W.
314 THE GREAT ROAD
BEDFORD, MA 01730

REV. NO.	DATE	REVISION DESCRIPTION	MADE BY	CHKD BY	APVD BY

DRAFT

DRAWN BY: H. NGUYEN	CHECKED BY: P. BERGMAN	APPROVED BY: P. BERGMAN	
DATE: 05/22/15	ISSUE FOR: COMMENTS	PROJECT NO.: 2073	
DRAWING NO.: C1	DRAWING TITLE: SHEET 1 OF 2	CONCEPTUAL SITE PLAN	