REVISION BLOCK
1/97
6/97

BEDFORD HISTORICAL SOCIETY
GRAVESTONE MAP AND SURVEY
1993-1995
BY:
JOHN BROWN
DANA MORSE
HELEN NOWERS
EUNICE PUZZO
ROBERT SLECHTA

OLD BURYING GROUND
BEDFORD, MASSACHUSETTS.
SCALE: 0.105½'
GRIDS ARE 25' SQUARE

WITH THE COOPERATION OF
THE DEPARTMENT OF PUBLIC WORKS
RICHARD WARRINGTON, DIRECTOR
SURVEYED BY, PAUL CORRIERI
BILL MAGEE
REDUCED MAP DESIGNED BY
ADRIENNE ST. JOHN
DRAWN BY, BILL MAGEE

LEGEND
- BOULDER
- 32 HEADSTONE
- PQ FOOT STONE
- NEEDS RESETTING
- GRANITE POSTS
- GATE
- TREE
- 10 FIELD PIN
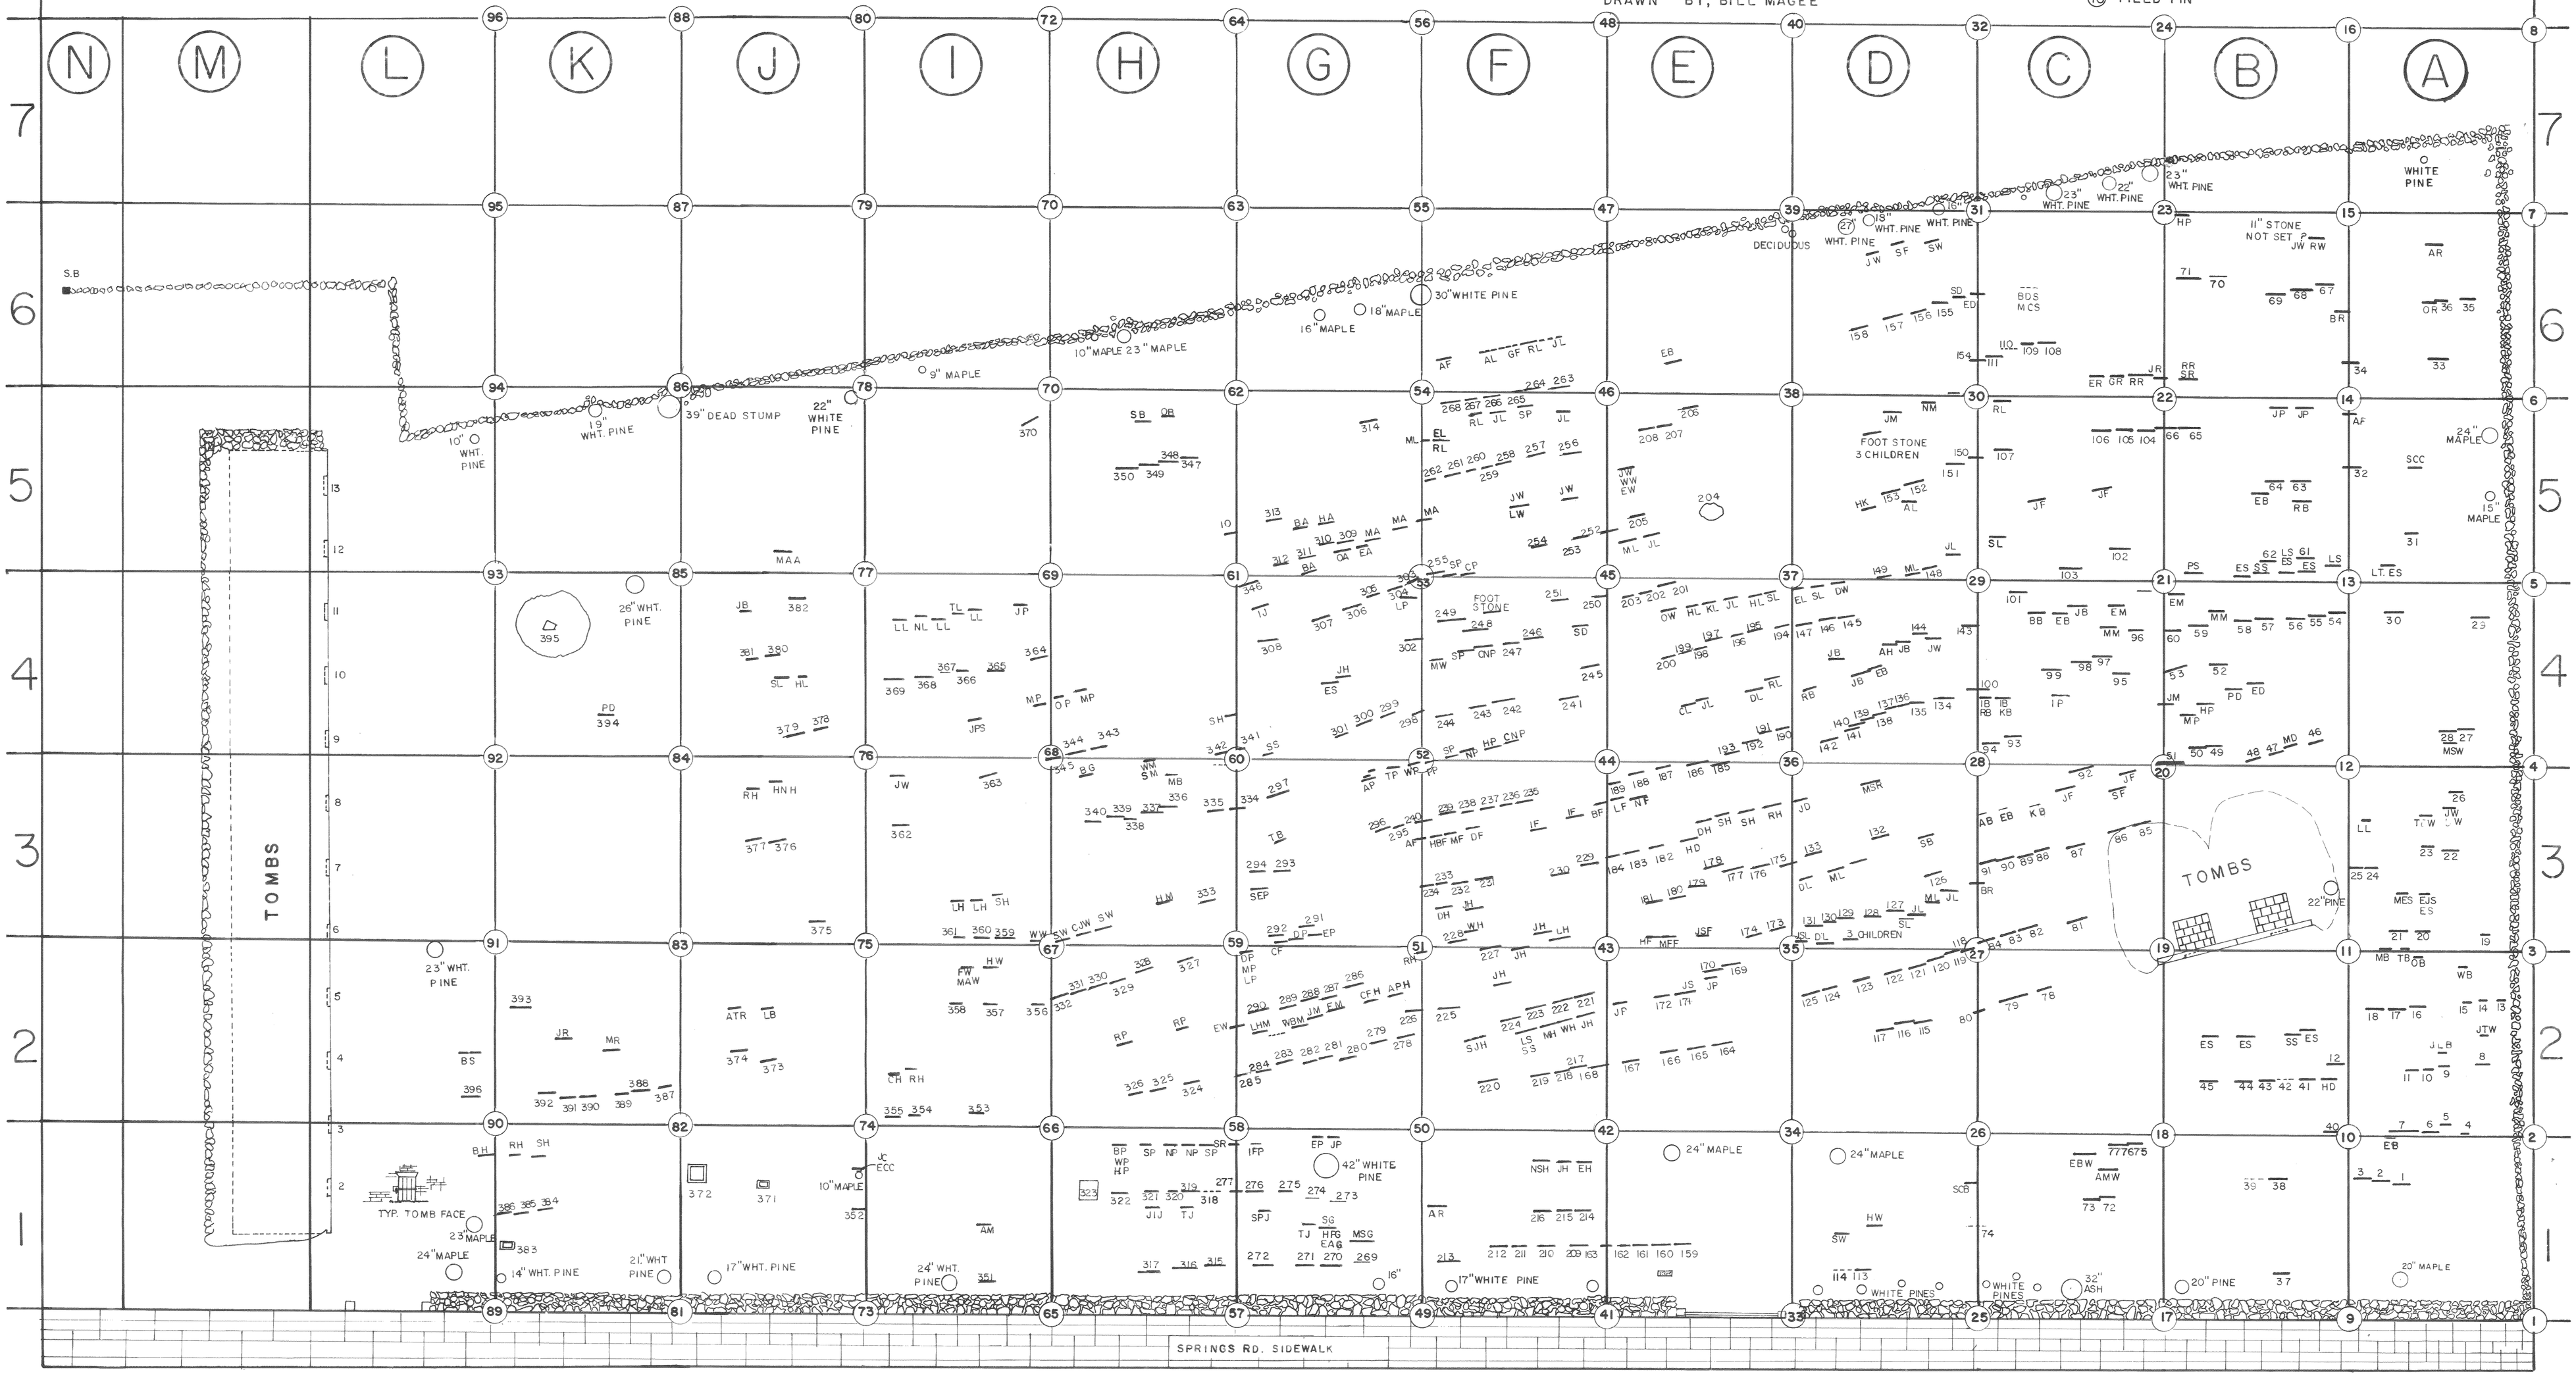
NOTES
1. ALL PINS OUTSIDE THE STONE WALL ARE FOR REFERENCE ONLY. THEY DO NOT EXIST.
2. EACH SQUARE OR SECTION IS REFERENCED BY THE ROW NUMBER AND COLUMN LETTER.