N

HYDRANT 530 FEET

SIDEWALK TO HIGH SCHOOL

12" CLDI
12"x8" RED.
8" CLDI
8"x8" TS&V

RAILROAD AVE

8" CI

MIDDLE SCHOOL

2" TO IRRIGATION VAULT

8" CLDI TO IRRIGATION VAULT

1" SAMPLING STATION

8" CLDI

LIMIT OF WORK

MCMAHON RD

WINCHESTER DR

8" CLDI

OTIS ST

8" CLDI

HYDRANT 100 FEET

LOOPED TO SOUTH ROAD

ALT 1

HIGHLAND AVE

CUTLER ST

CROSS-COUNTRY

BUILDING ALSO HAS A 1" SERVICE

CONNECT TO 16" WATER MAIN
INSTALL 16"x6" TS&V

7-9

6"

16" CLDI

CONNECT 8" TO 16"
INSTALL 16"x8" TS&V
AND 8" CLDI

CONNECT 8" TO 16"
INSTALL 16"x8" TS&V
AND 8" CLDI

HEAVY TRUCK TRAFFIC

COMMERCIAL AVE

CAP 8"
INSTALL THRUST BLOCK

REMOVE VALVE BOX

REMOVE VALVE BOX

16"x8" TEE
8" CLDI
8"x8" TS&V

EAST-WEST RAILROAD BED (DIRT PATH)

SEE BELOW

6" CAP

4"

6"

4-10

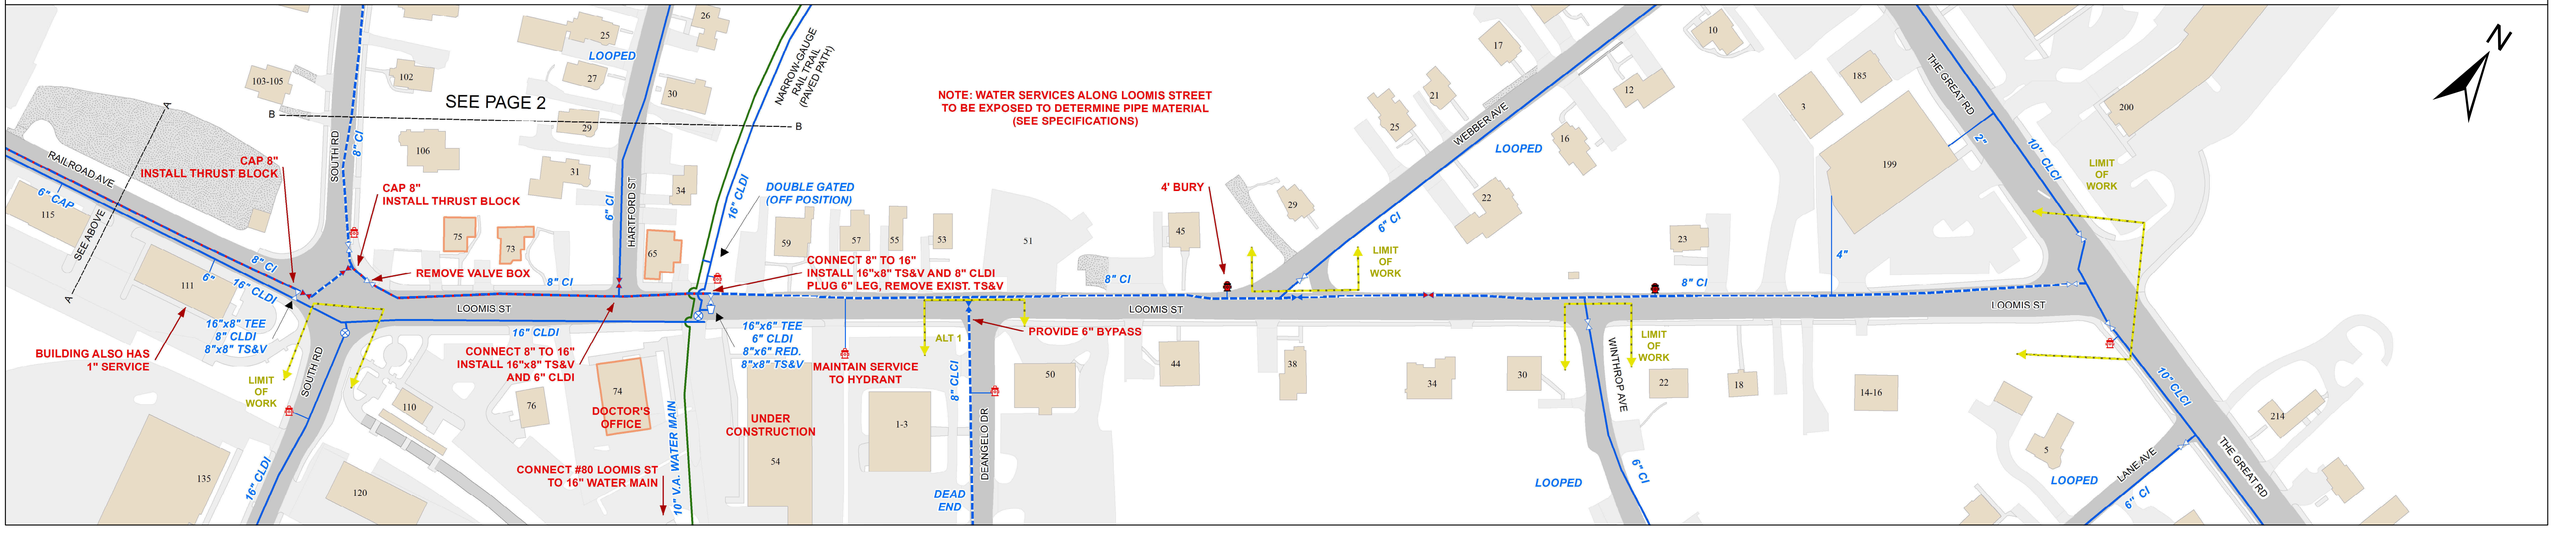

TOWN OF BEDFORD Incorporated September 23,1729

Map by Bedford Public Works

April 1, 2015

Butterfly / Gate Valve
- New
- Remove and Replace
- To Remain
- Remove

Hydrant
- Remove and Replace
- To Remain
- To Remove

Reducer To Remain

Water Main
- Clean and Line
- To Abandon
- To Remain

Water Services
- Service to Remain (services 1" or smaller not shown)
- Building with service to be connected to 16" water main

NOTE: All services to be connected to 16" shall be completed prior to cleaning and lining

0 80 160 Feet

1 inch = 80 feet

Town of Bedford Cleaning and Lining 2015

Loomis St, South Rd, Railroad Ave

LOOPED TO HIGHLAND AVE

LIMIT OF WORK

8" CLDI

OTIS ST

8" CI

SOUTH RD

4" BURY

4" BURY

4" BURY

NOTE: WATER SERVICES ALONG SOUTH ROAD TO BE EXPOSED TO DETERMINE PIPE MATERIAL (SEE SPECIFICATIONS)

MAPLE ST

ELM ST

FLETCHER RD

THE GREAT RD

12" CLCI

10" CLCI

SPRINGS RD

6" CI

6" CAP

16" CLDI

RAILROAD AVE

16"x8" TEE
8" CLDI
8"x8" TS&V

16" CLDI

LIMIT OF WORK

SEE PAGE 1

LOOMIS ST

HARTFORD ST

CRESCENT AVE

BACON RD

16" CLDI

DOUBLE GATED (OFF POSITION)

NARROW-GAUGE RAIL TRAIL (PAVED PATH)

10" V.A. WATER MAIN

16"x6" TEE
6" CLDI
8"x6" RED.
8"x8" TS&V

DEANGELO DR

HILLSIDE AVE

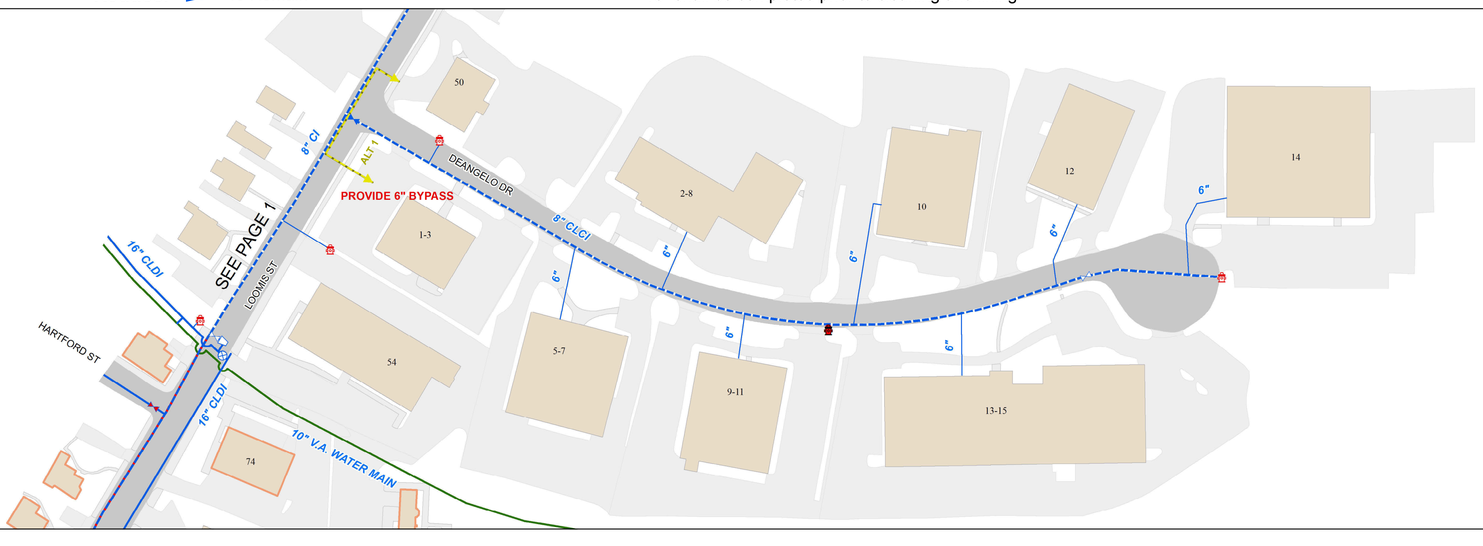

Map by
Bedford
Public Works

April 1, 2015

Butterfly / Gate Valve
- New
- Remove and Replace
- To Remain
- Remove

Hydrant
- Remove and Replace
- To Remain
- To Remove

Reducer To Remain

Water Main
- Clean and Line
- To Abandon
- To Remain

Water Services
- Service to Remain (services 1" or smaller not shown)
- Building with service to be connected to 16" water main

NOTE: All services to be connected to 16" shall be completed prior to cleaning and lining

0 80 160 Feet

1 inch = 80 feet

Town of Bedford
Cleaning and Lining
2015

Loomis St, South Rd, Railroad Ave