Map by
Bedford
Public Works

Gate Valve
- New
- Remove and Replace
- To Remain
- Remove

Hydrant
- Remove and Replace
- To Remain

Water Main
- Clean and Line
- To Remain
- Service to Remain (services 1" or smaller not shown)

0 80 160 Feet
1 inch = 80 feet

Town of Bedford
Cleaning and Lining
March 2016
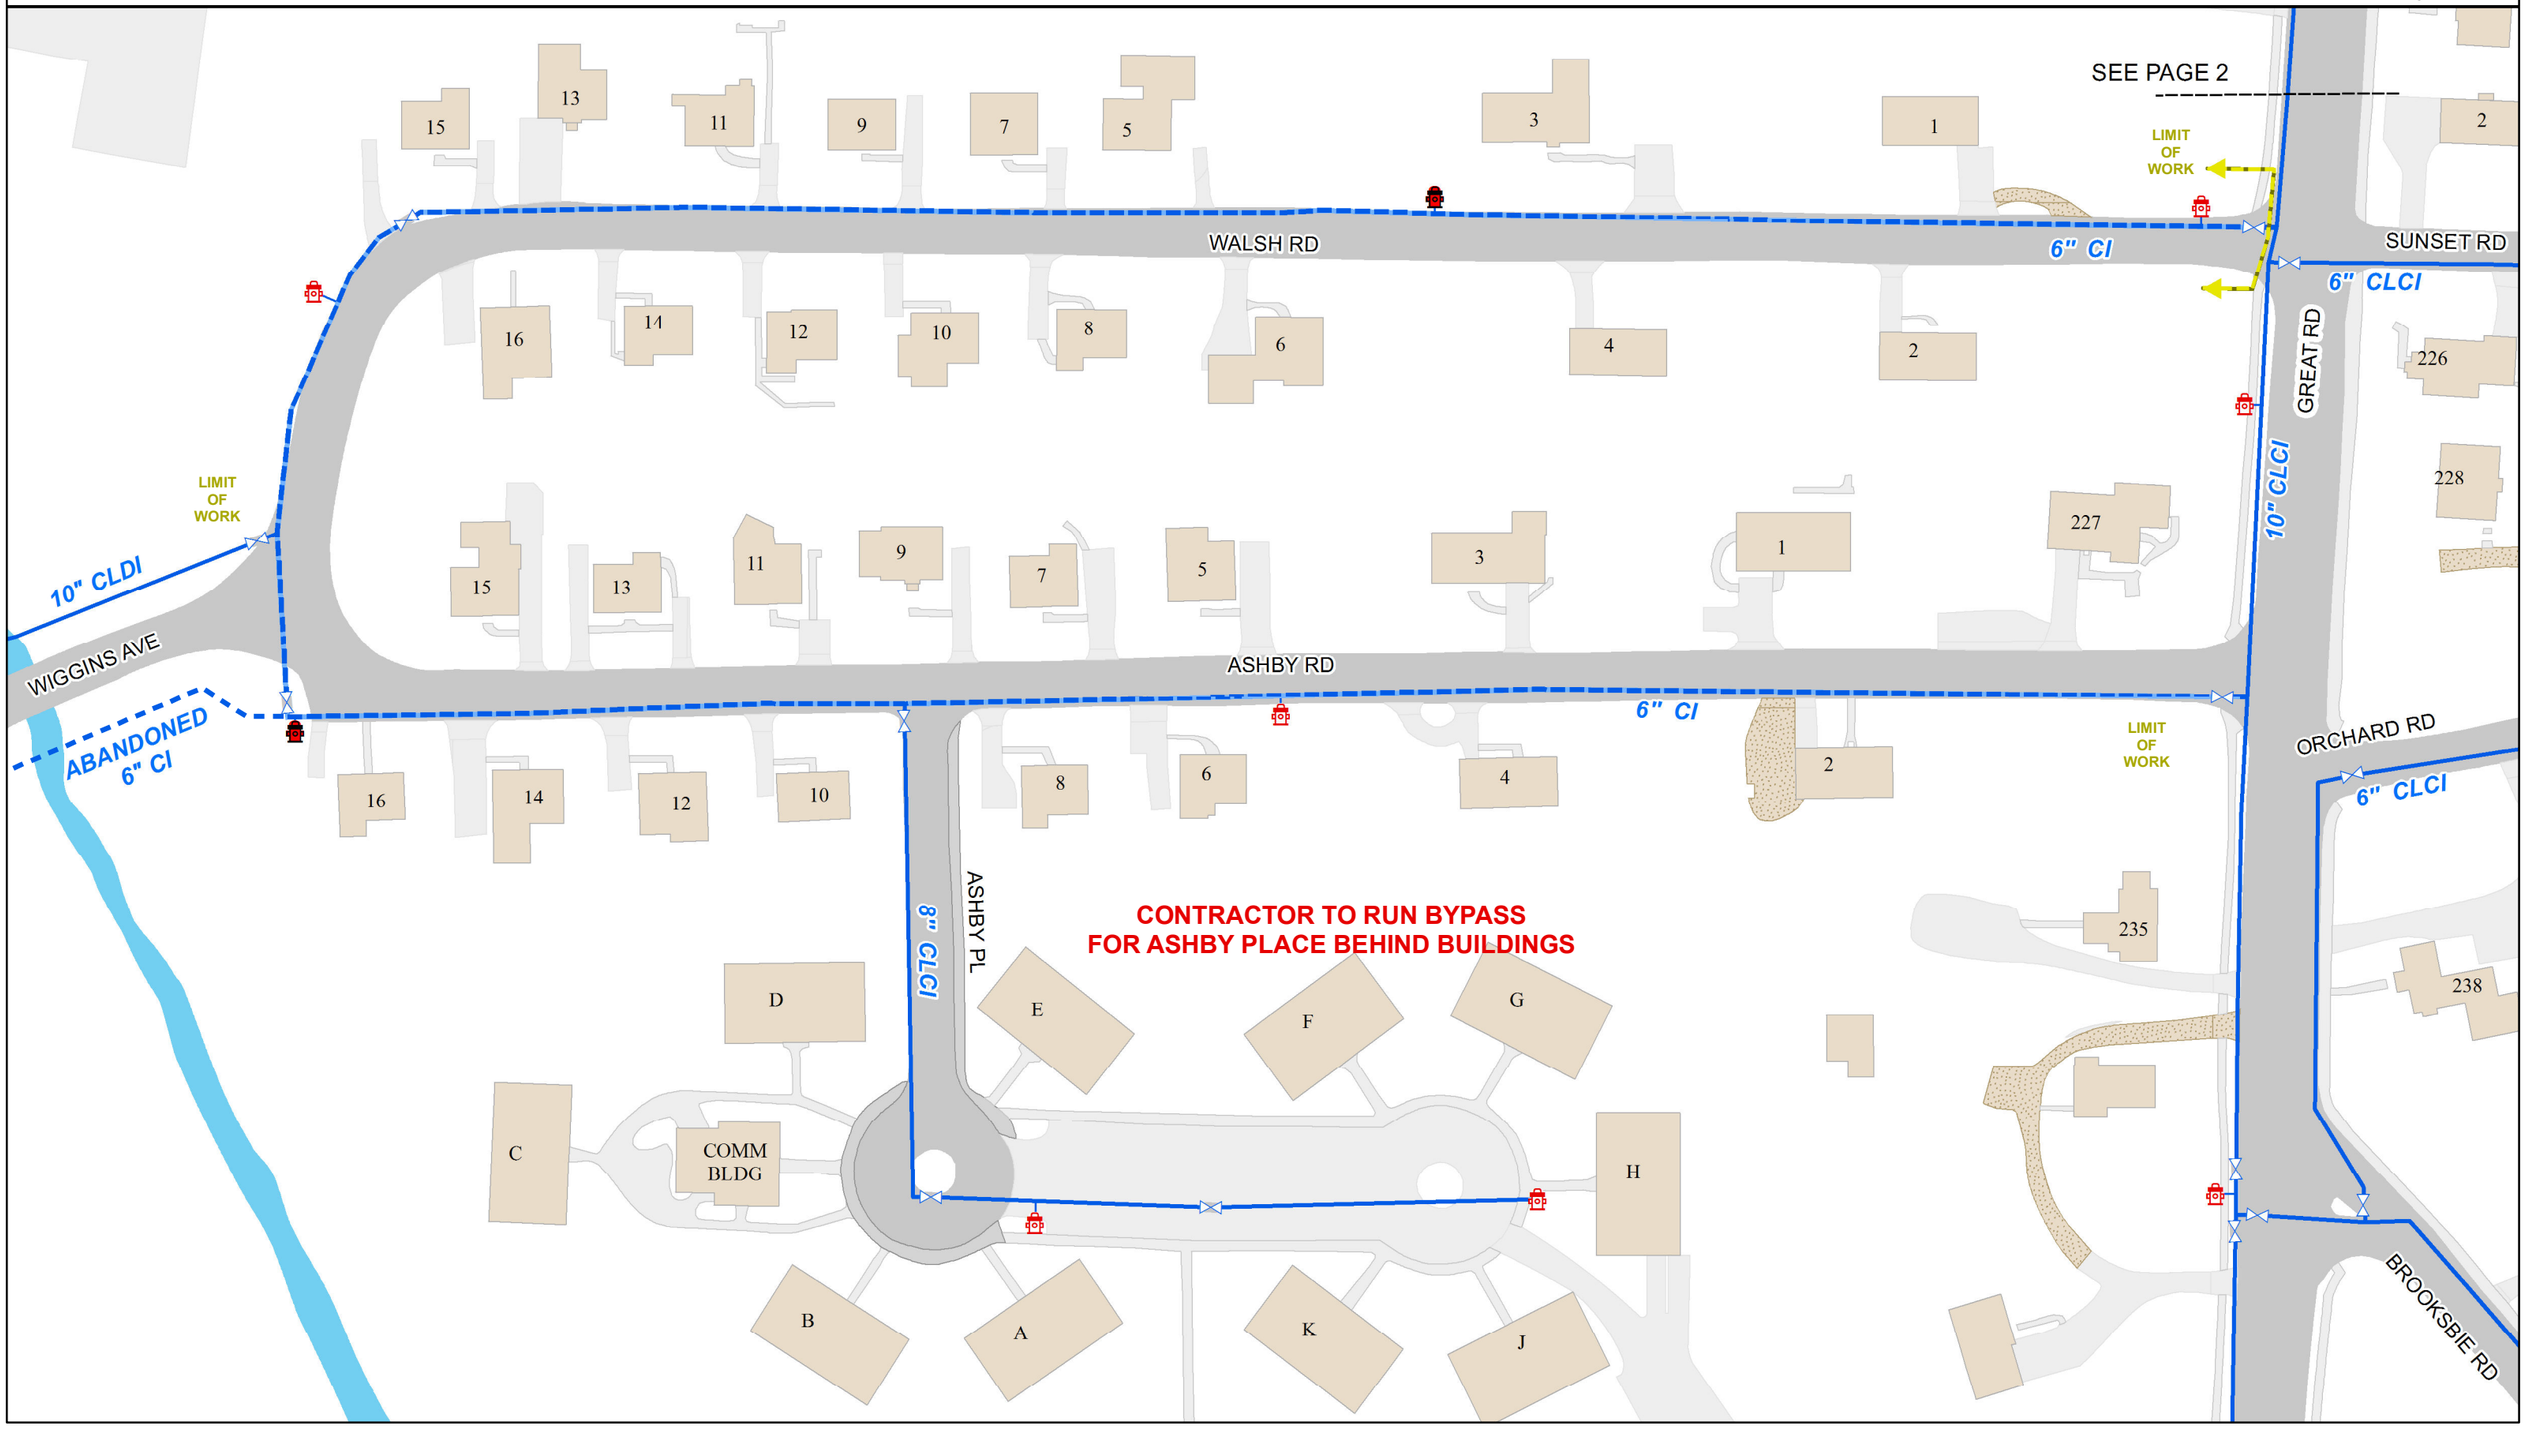
Page 1
Walsh and Ashby