Map by
Bedford
Public Works

Gate Valve
- New
- Remove and Replace
- To Remain
- Remove

Hydrant
- Remove and Replace
- To Remain

Water Main
- Clean and Line
- To Remain
- Service to Remain (services 1" or smaller not shown)

0 120 240 Feet

1 inch = 120 feet

N

Town of Bedford
Cleaning and Lining
March 2016
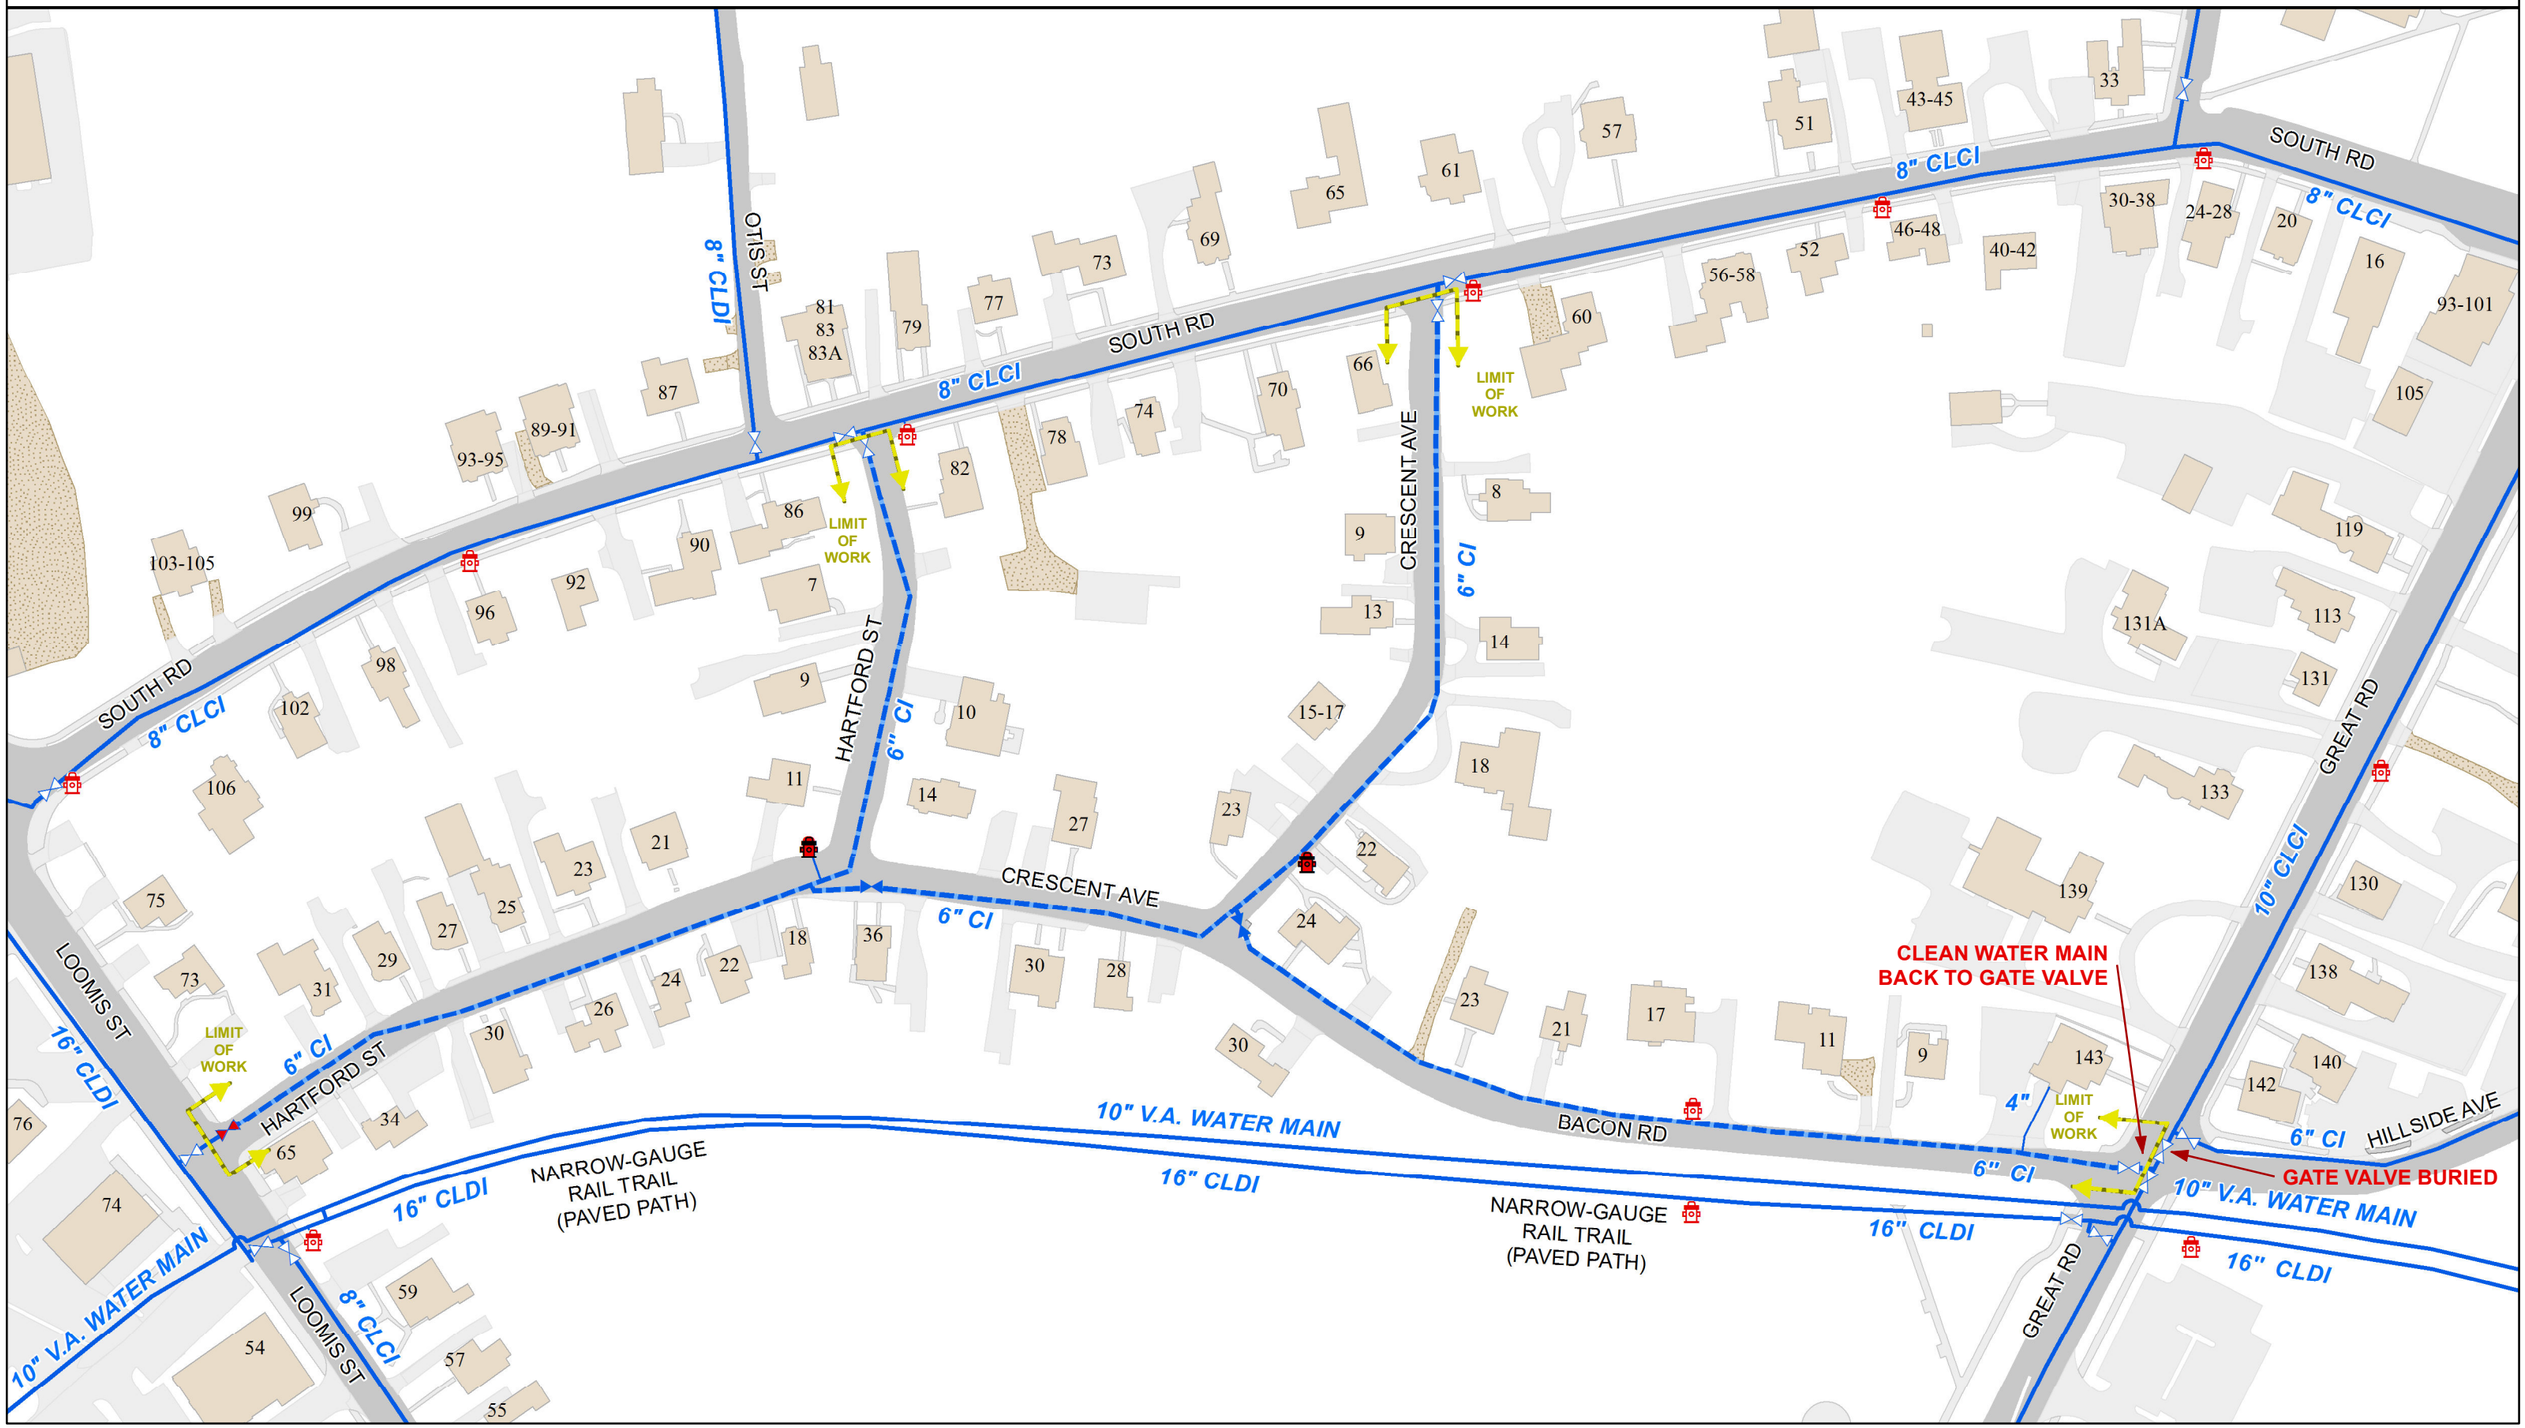
Page 3
Hartford, Crescent, Bacon